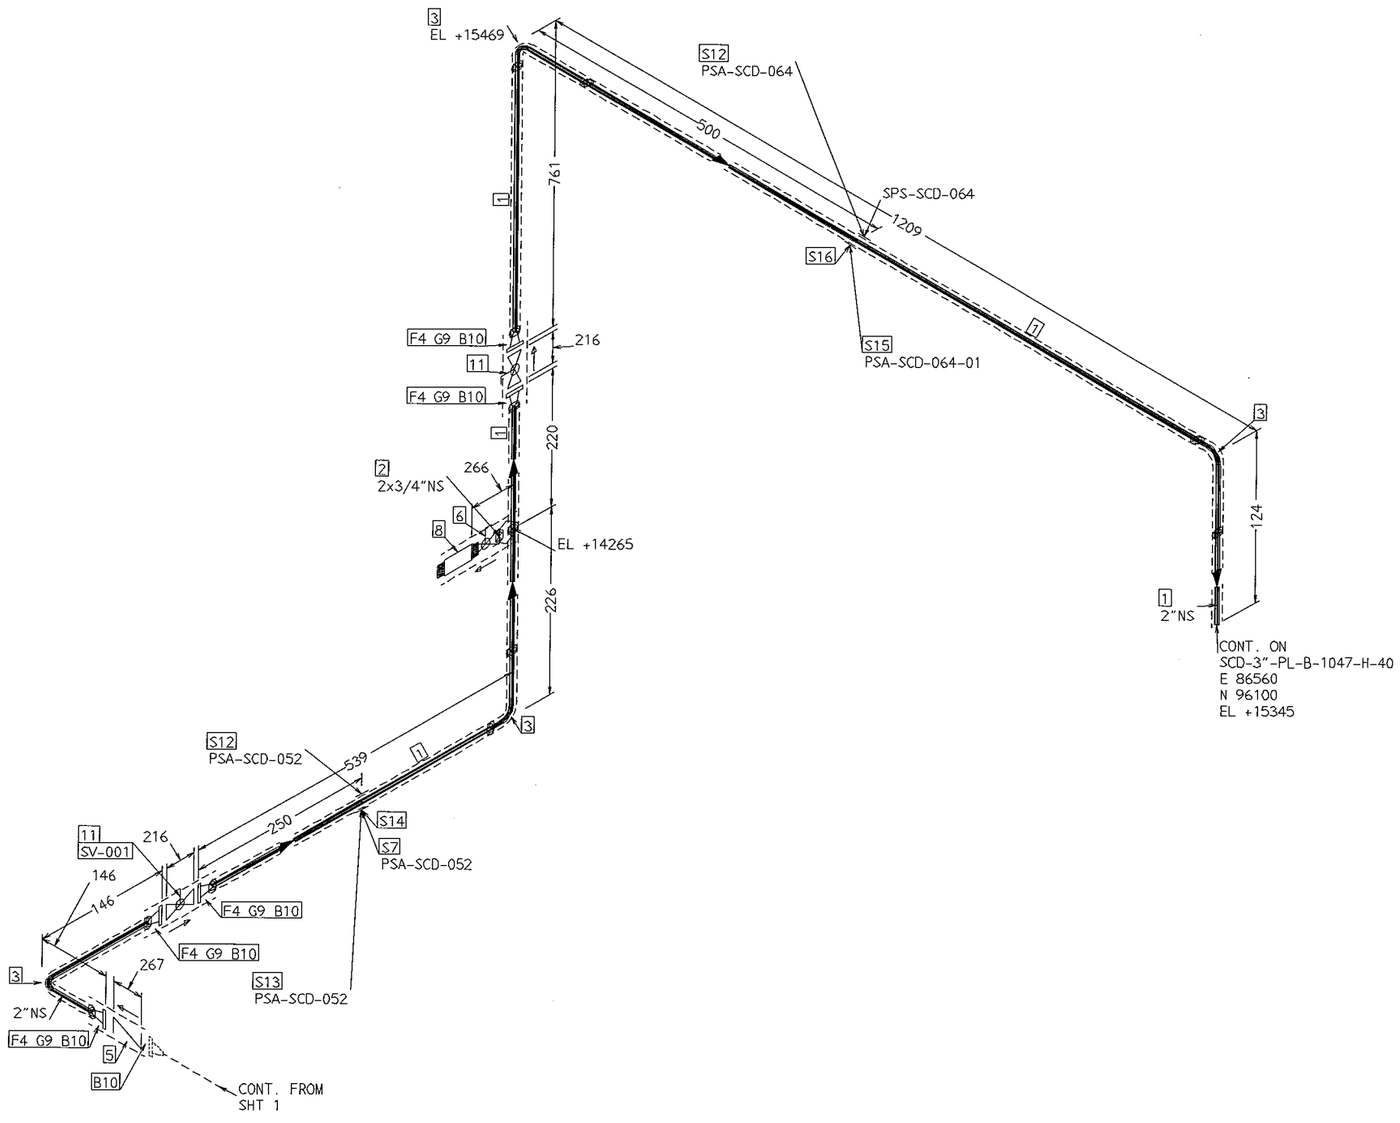

FABRICATION MATERIALS

PT NO	COMPONENT DESCRIPTION	N.S. (INS)	CLASS	QTY
	PIPE			
1	PIPE;SEAMLESS;;BE;;ASME B36.10 API 5L;GR.B OR ASTM A106;GR.B;NACE MR0175; STD	2	B	2.5M
	FITTINGS			
2	SOCKOLET;SW;3000#;MSS-SP-97 ASTM A105;NACE MR0175;;	2 x 3/4	B	1
3	ELBOW;90DEG.LR;SEAMLESS;BW;;ASME B16.9 ASTM A234;GR.WPB;NACE MR0175; STD	2	B	4
	FLANGES			
4	FLANGE;;WN;RF;300#;ASME B16.5;SMOOTH FINISH RA 3.2 TO 6.3 MICRONS ASTM A105;NACE MR0175;; STD	2	B	5
	VALVES / IN-LINE ITEMS			
5	VALVE;CHECK;SWING;FLANGED;RF;300#; ;DATASHEET:B5R	2	B	1
6	VALVE;BALL;RB;PUPxSCRD;800#;;DATASHEET:D 2ZOS	3/4	B	1
	SUPPORTS			
7	PIPE SHOE HOLD DOWN PS13-50-A-0-0	2	-	1

ERECTION MATERIALS

PT NO	COMPONENT DESCRIPTION	N.S. (INS)	CLASS	QTY
	FITTINGS			
8	PLUG;HEXAGONAL HEAD;NPT;3000#;ASME B16.11 ASTM A105;NACE MR0175;;	3/4	B	1
	GASKETS			
9	GASKET;SPIRAL WOUND;4.4MM THK;300#;ASME B16.20 WND:SS316;FLR:GRAPHITE;INNER & OUTER GUIDE RINGS:SS316;NACE MR0175	2	B	5
	BOLTS			
10	90 STUD BOLT WITH HEAVY HEX. NUTS STUDS: ASTM A193-B7, NUTS: ASTM A194-2H FLUOROCARBON COATED WITH AMERI-COTE OR APPROVED EQUAL	5/8	B	48
	VALVES / IN-LINE ITEMS			
11	VALVE;BALL;RB;FLANGED;RF;300#; ;DATASHEET:B2R	2	B	2
	SUPPORTS			
12	PIPE SHOE PS04-50-2-A	2	-	2
13	PIPE SHOE STOP PS11-50-0	2	-	1
14	INVERTED RIGHT ANGLE SUPPORT PS29-02-01	2	-	1
15	PIPE SHOE GUIDE PS07-50-0	2	-	1
16	SPS-SCD-064	2	-	1

NOTES:
1. COORDINATE REFERENCE FROM COLUMN B IS N 100,000 & COLUMN 2 IS E 100,000

DESIGN PRESS: 3800 kpag	DESIGN TEMP: 110/0 °C									
TEST PRESS: 7650 kpag	TEST WITH: Water									
RADIOGRAPHY: 100 %	STRESS RELIEVE: NO									
INSULATION SPEC: DHF-00-M-S-0002										
COATING SPEC: DHF-00-M-S-0003										
STRESS CATEGORY THIS LINE HAS BEEN STRESS ANALYSED DO NOT ALTER THE ROUTING/MODIFY THE SUPPORTS WITHOUT THE PRIOR APPROVAL OF RANHILL WORLEY										
		C0	29/05/09	HAZ	APPROVED FOR CONSTRUCTION	PSV/AH	EM		
P&ID REF: WHP-DH2-R-D-1067		REV	DATE	BY	DESCRIPTION	CHECK'D	WP APPR'D	VSP APPR'D	DATE

DAI HUNG PETROLEUM OPERATING COMPANY
DAI HUNG OIL FIELD DEVELOPMENT PHASE 2

VIETSOVPETRO — Ranhill Worley

CAD File No.: WHP-DH2-P-D-1033-SCD-2
WP Project No.: 04211244
Scale: NTS

PLANT: **WELLHEAD PLATFORM - DH2**

PDMS LINE NO.: SCD-2"-PL-B-1033-H-40

Drawing No.:	SHEET NO.	REV.
WHP-DH2-P-D-1033-SCD-2	2 OF 2	C0