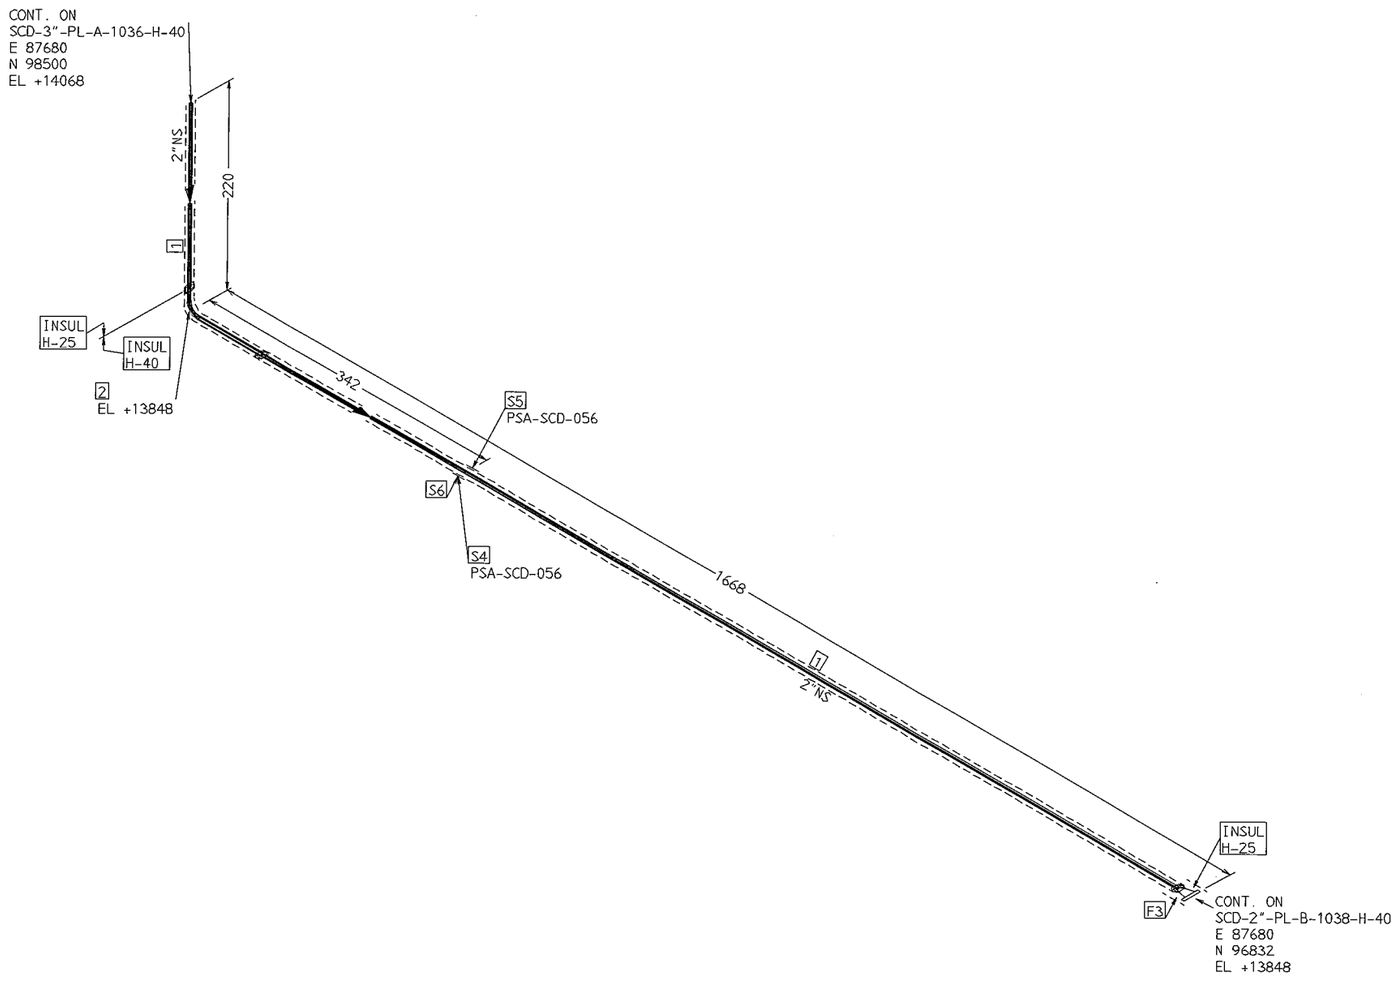

FABRICATION MATERIALS

PT NO	COMPONENT DESCRIPTION	N.S. (INS)	CLASS	QTY
	PIPE			
1	PIPE;SEAMLESS;;BE;;ASME B36.10 API 5L;GR.B OR ASTM A106;GR.B;NACE MR0175; STD	2	A	1.7M
	FITTINGS			
2	ELBOW;90DEG.LR;SEAMLESS;BW;;ASME B16.9 ASTM A234;GR.WPB;NACE MR0175; STD	2	A	1
	FLANGES			
3	FLANGE;;WN;RF;300#;ASME B16.5;SMOOTH FINISH RA 3.2 TO 6.3 MICRONS ASTM A105;NACE MR0175;; STD	2	A	1
	SUPPORTS			
4	PIPE SHOE HOLD DOWN PS13-50-A-0-0	2	-	1

ERECTION MATERIALS

PT NO	COMPONENT DESCRIPTION	N.S. (INS)	CLASS	QTY
	SUPPORTS			
5	PIPE SHOE PS04-50-2-A	2	-	1
6	T-POST PS32-02-01	2	-	1

NOTES:
1. COORDINATE REFERENCE FROM COLUMN B IS N 100,000 & COLUMN 2 IS E 100,000

DESIGN PRESS: 1034 kpag	DESIGN TEMP: 110/-29 °C								
TEST PRESS: 2940 kpag	TEST WITH: Water								
RADIOGRAPHY: 100 %	STRESS RELIEVE: NO								
INSULATION SPEC: DHF-00-M-S-0002									
COATING SPEC: DHF-00-M-S-0003									
STRESS CATEGORY THIS LINE HAS BEEN STRESS ANALYSED DO NOT ALTER THE ROUTING/MODIFY THE SUPPORTS WITHOUT THE PRIOR APPROVAL OF RANHILL WORLEY									
		C0	29/05/09	HAZ	APPROVED FOR CONSTRUCTION	PSV/AH	EM		
P&ID REF: WHP-DH2-R-D-1067		REV	DATE	BY	DESCRIPTION	CHECK'D	WP APPR'D	VSP APPR'D	DATE

DAI HUNG PETROLEUM OPERATING COMPANY
DAI HUNG OIL FIELD DEVELOPMENT PHASE 2

VIETSOVPETRO — Ranhill Worley

CAD File No.: WHP-DH2-P-D-1034-SCD-1
WP Project No.: 04211244
Scale: NTS

PLANT: **WELLHEAD PLATFORM - DH2**

PDMS LINE NO.: SCD-2"-PL-A-1034-H-40

Drawing No.:	SHEET NO.	REV.
WHP-DH2-P-D-1034-SCD-1	1 OF 1	C0