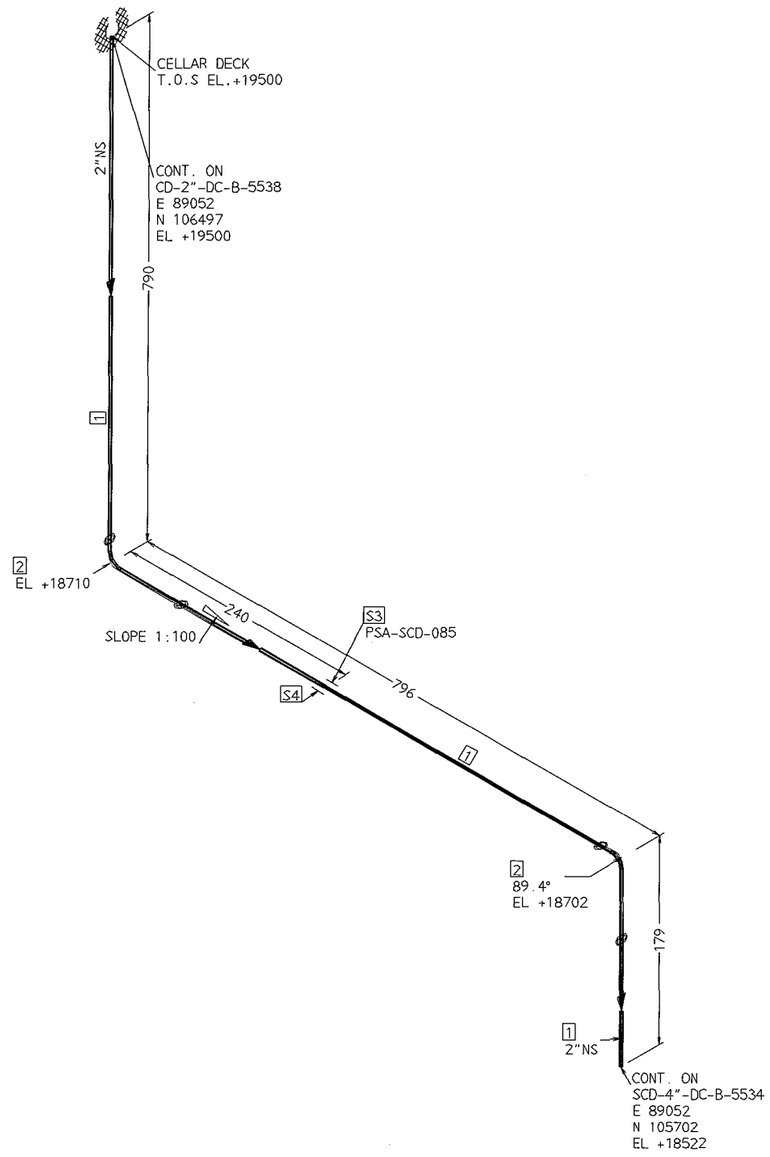

FABRICATION MATERIALS

PT NO	COMPONENT DESCRIPTION	N.S. (INS)	CLASS	QTY
	PIPE			
1	PIPE;SEAMLESS;;BE;;ASME B36.10 API 5L;GR.B OR ASTM A106;GR.B;NACE MR0175; STD	2	B	1.5M
	FITTINGS			
2	ELBOW;90DEG LR;SEAMLESS;BW;;ASME B16.9 ASTM A234;GR.WPB;NACE MR0175; STD	2	B	2

ERECTION MATERIALS

PT NO	COMPONENT DESCRIPTION	N.S. (INS)	CLASS	QTY
	SUPPORTS			
3	PIPE SHOE - SLOPING LINES PS05-50-A-100	2	-	1
4	RIGHT ANGLE SUPPORT PS30-04-02	2	-	1

NOTES:

1. COORDINATE REFERENCE FROM COLUMN B IS N 100,000 & COLUMN 2 IS E 100,000

DESIGN PRESS: 3800 kpag	DESIGN TEMP: 110/0 °C
TEST PRESS: 7650 kpag	TEST WITH: Water
RADIOGRAPHY: 100 %	STRESS RELIEVE: NO
INSULATION SPEC: N/A	
COATING SPEC: DHF-00-M-S-0003	

REV	DATE	BY	DESCRIPTION	CHECK'D	WP APPR'D	VSP APPR'D	DATE
C0	29/05/09	HAZ	APPROVED FOR CONSTRUCTION	PSV/AH	EM		

P&ID REF: WHP-DH2-R-D-1055

DAI HUNG PETROLEUM OPERATING COMPANY
DAI HUNG OIL FIELD DEVELOPMENT PHASE 2

VIETSOVPETRO

Ranhill Worley

CAD File No.: WHP-DH2-P-D-5538-SCD-1

WP Project No.: 04211244

Scale: NTS

PLANT: **WELLHEAD PLATFORM - DH2**

PDMS LINE NO.: SCD-2"-DC-B-5538

Drawing No.:	SHEET NO.	REV.
WHP-DH2-P-D-5538-SCD-1	1 OF 1	C0