PIPE

Size	Sch	BHP Spec	Qty Metre
100	40	1A	11.0

VALVES

GATE			GLOBE			CHECK						

FLANGES

150# REF	WN	SO	BLD					
1								

FITTINGS

BUTT WELD				SOCKETWELD							SCREWED							
90° LRE	45° LRE	TEE	CAP	90° ELL	45° ELL	TEE	CAP	UN	COUP	NIP PE	90° ELL	TEE	CAP	UN	CO'JP	PLUG	NIP 2TE	NIP 1TE
3																		

S/BOLTS

GASKETS

SPECIALS

REDUCING FITTINGS, SPECIAL BOLTS & MISCELLANEOUS MATERIAL

SPECIAL No.	1st SIZE	1st SCH	2nd SIZE	2nd SCH	DESCRIPTION	QTY.
1						
2						
3						
4						
5						
6						
7						
8						
9						
10						

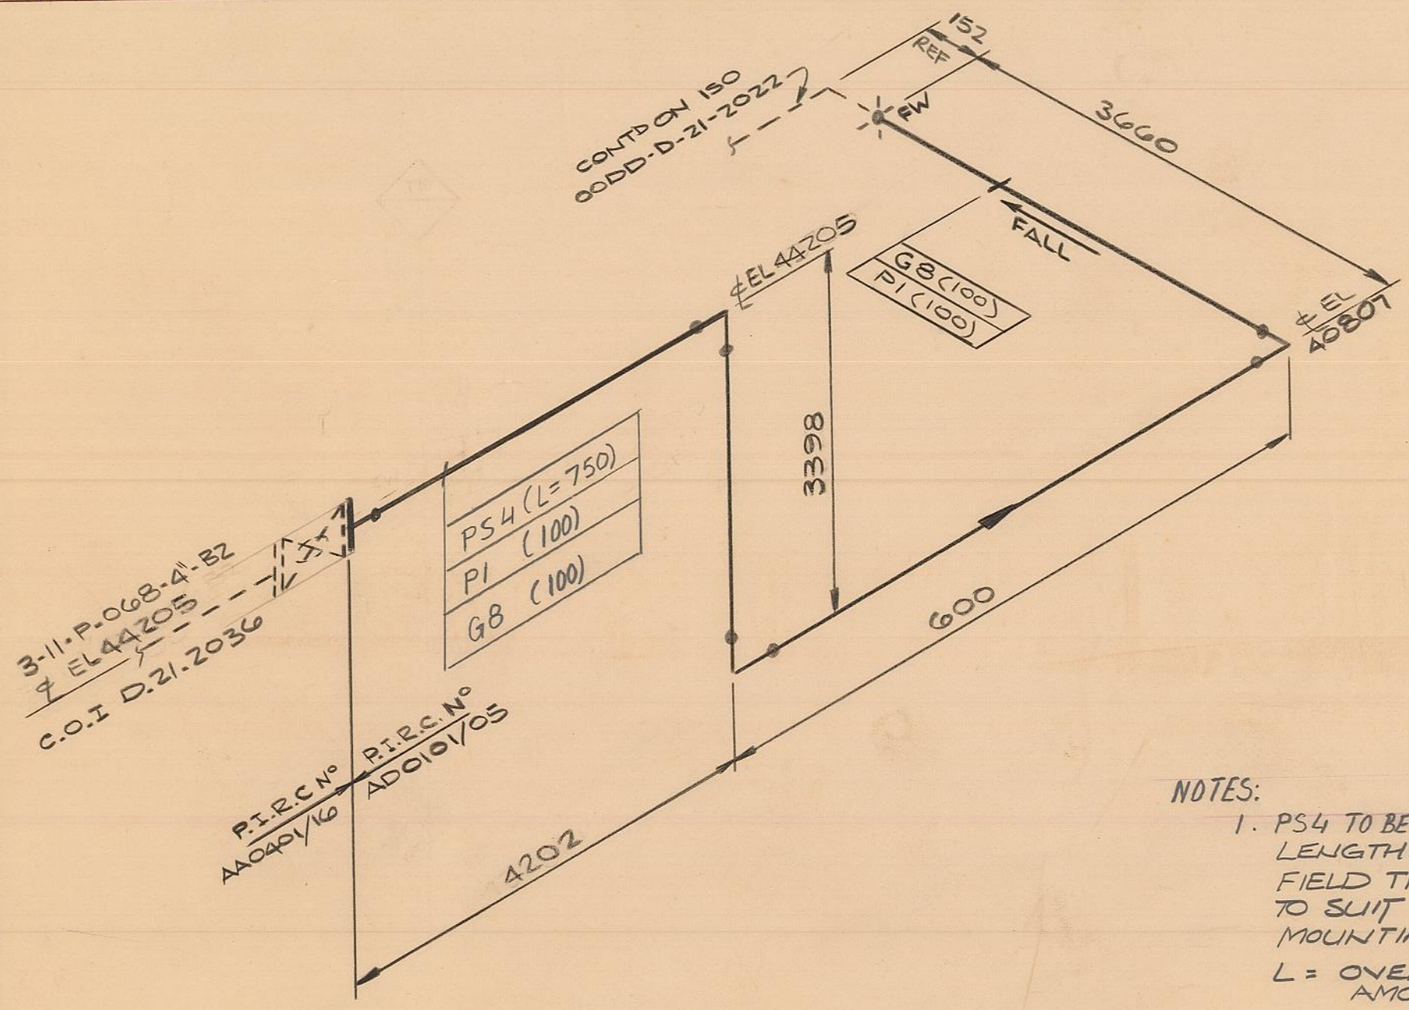

NOTES:

1. PS4 TO BE FABRICATED OVER LENGTH. FIELD TRIM & PROFILE TO SUIT VESSEL MOUNTING PAD. L = OVERLENGTH AMOUNT.

PAINTING SPEC: SYSTEM 1

No.	ALTERATION	BY	CHKd	DATE
0	APPROVED FOR CONSTRUCTION	KB	MI	6-12-93
B	REVISED TO DSP/TQ/001	KB		13-10-93
A	ISSUED FOR APPROVAL	KB		11-10-93

DESIGN:- PRESS 1965 kPag TEMP 38°C

~~AIR~~ HYD TEST:- ~~SHOP~~ FIELD 2950 kPag

Drawn	KCB	7-10-93
Chkd		17-3-94
Apprd		23.3.94

REF DRGS D.20.0050 & D.20.0052 D10 { 1045 1047

BHP Petroleum

UP FWD DN

DAI HUNG DEV PHASE 1

ISOMETRIC LINE Nº 100-1A-V111

P.I.R.C. No	AREA	DRG No.	REV.
AD0101/05		00DD-D-21-2023	0

2023

A3

TỔNG CÔNG TY DKVN
CÔNG TY TD&KTDK
(PVEP)
Số: DH-DR-0362