PIPE

Size	Sch	BHP Spec	Qty Metre
50	80	3A	41.3

VALVES

GATE | GLOBE | CHECK

FLANGES

300# RF WN	SO	BLD
-		

FITTINGS

BUTT WELD				SOCKETWELD							SCREWED							
90° LRE	45° LRE	TEE	CAP	90° ELL	45° ELL	TEE	CAP	UN	COUP	NIP PE	90° ELL	TEE	CAP	UN	COUP	PLUG	NIP 2TE	NIP 1TE
6																		

S/BOLTS

5/8"Ø×90 LG
8

GASKETS

300# 3THK SPWD
-

SPECIALS

REDUCING FITTINGS, SPECIAL BOLTS & MISCELLANEOUS MATERIAL

SPECIAL No	1st SIZE	1st SCH	2nd SIZE	2nd SCH	DESCRIPTION	QTY.
1						
2						
3						
4						
5						
6						
7						
8						
9						
10						

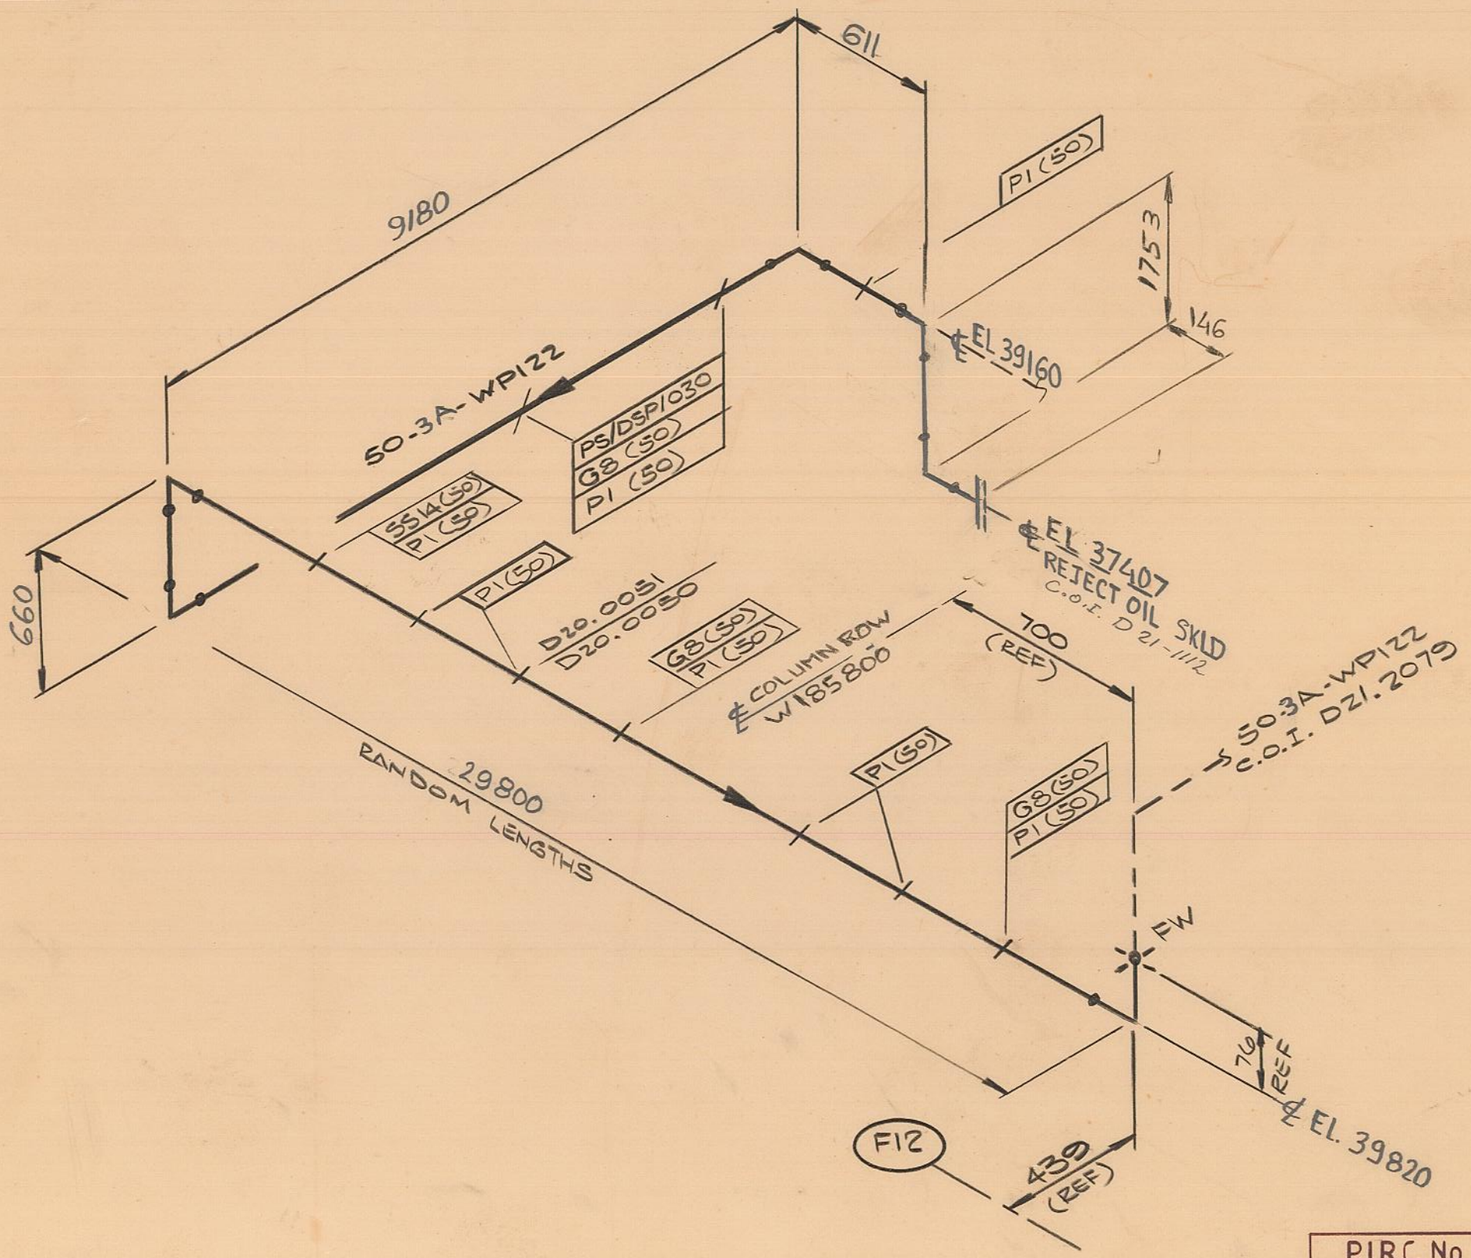

PAINTING SPEC: SYSTEM 1

No	ALTERATION	BY	CHKd	DATE
0	APPROVED FOR CONSTRUCTION	KCB	MI	28-12-93

DESIGN:- PRESS 5110 Kpag TEMP 38°C

~~AIR~~ HYD TEST:- ~~SHOP~~ FIELD 7700 Kpag

Drawn	KCB	28-12-93
Chkd	[illegible]	17.3.94
Apprd	[illegible]	23.3.94

REF DRGS D20.0050 & D20.0051 D10 {1021 1061

BHP Petroleum

UP FWD DN

DAI HUNG DEV PHASE 1
ISOMETRIC LINE N°
50-3A-WP122

P.I.R.C. No AE0000/03

AREA

DRG No 00DD-D-21-2078

REV 0

A3

TỔNG CÔNG TY DKVN
CÔNG TY TD&KTDK
(PVEP)
Số: DH-DR-0415