PIPE

Size	Sch	BHP Spec	Qty Metre
100	40	3A	-
50	80	3A	20.5
25	80	3A	-

VALVES

GATE	GLOBE	CHECK
		CK3WL01
		1

FLANGES

300#RF WN	SO	300#RF BLD
1		
2		1
1		1

FITTINGS

BUTT WELD				SOCKETWELD							SCREWED							
90° LRE	45° LRE	TEE	CAP	90° ELL	45° ELL	TEE	CAP	UN	COUP	NIP PE	90° ELL	TEE	CAP	UN	CO'JP	PLUG	NIP 2TE	NIP 1TE
6																		

S/BOLTS

3/4"Ø x 115LG	5/8"Ø x 155LG	5/8"Ø x 80 LG
8		
	8	
		4

GASKETS

300#SPWD
-
2
1

SPECIALS

REDUCING FITTINGS, SPECIAL BOLTS & MISCELLANEOUS MATERIAL

SPECIAL No.	1st SIZE	1st SCH	2nd SIZE	2nd SCH	DESCRIPTION	QTY.
1	100	40	50	80	ECCENTRIC REDUCER, BW	1
2	100	40	25	80	WELDOLET	1
3						
4						
5						
6						
7						
8						
9						
10						

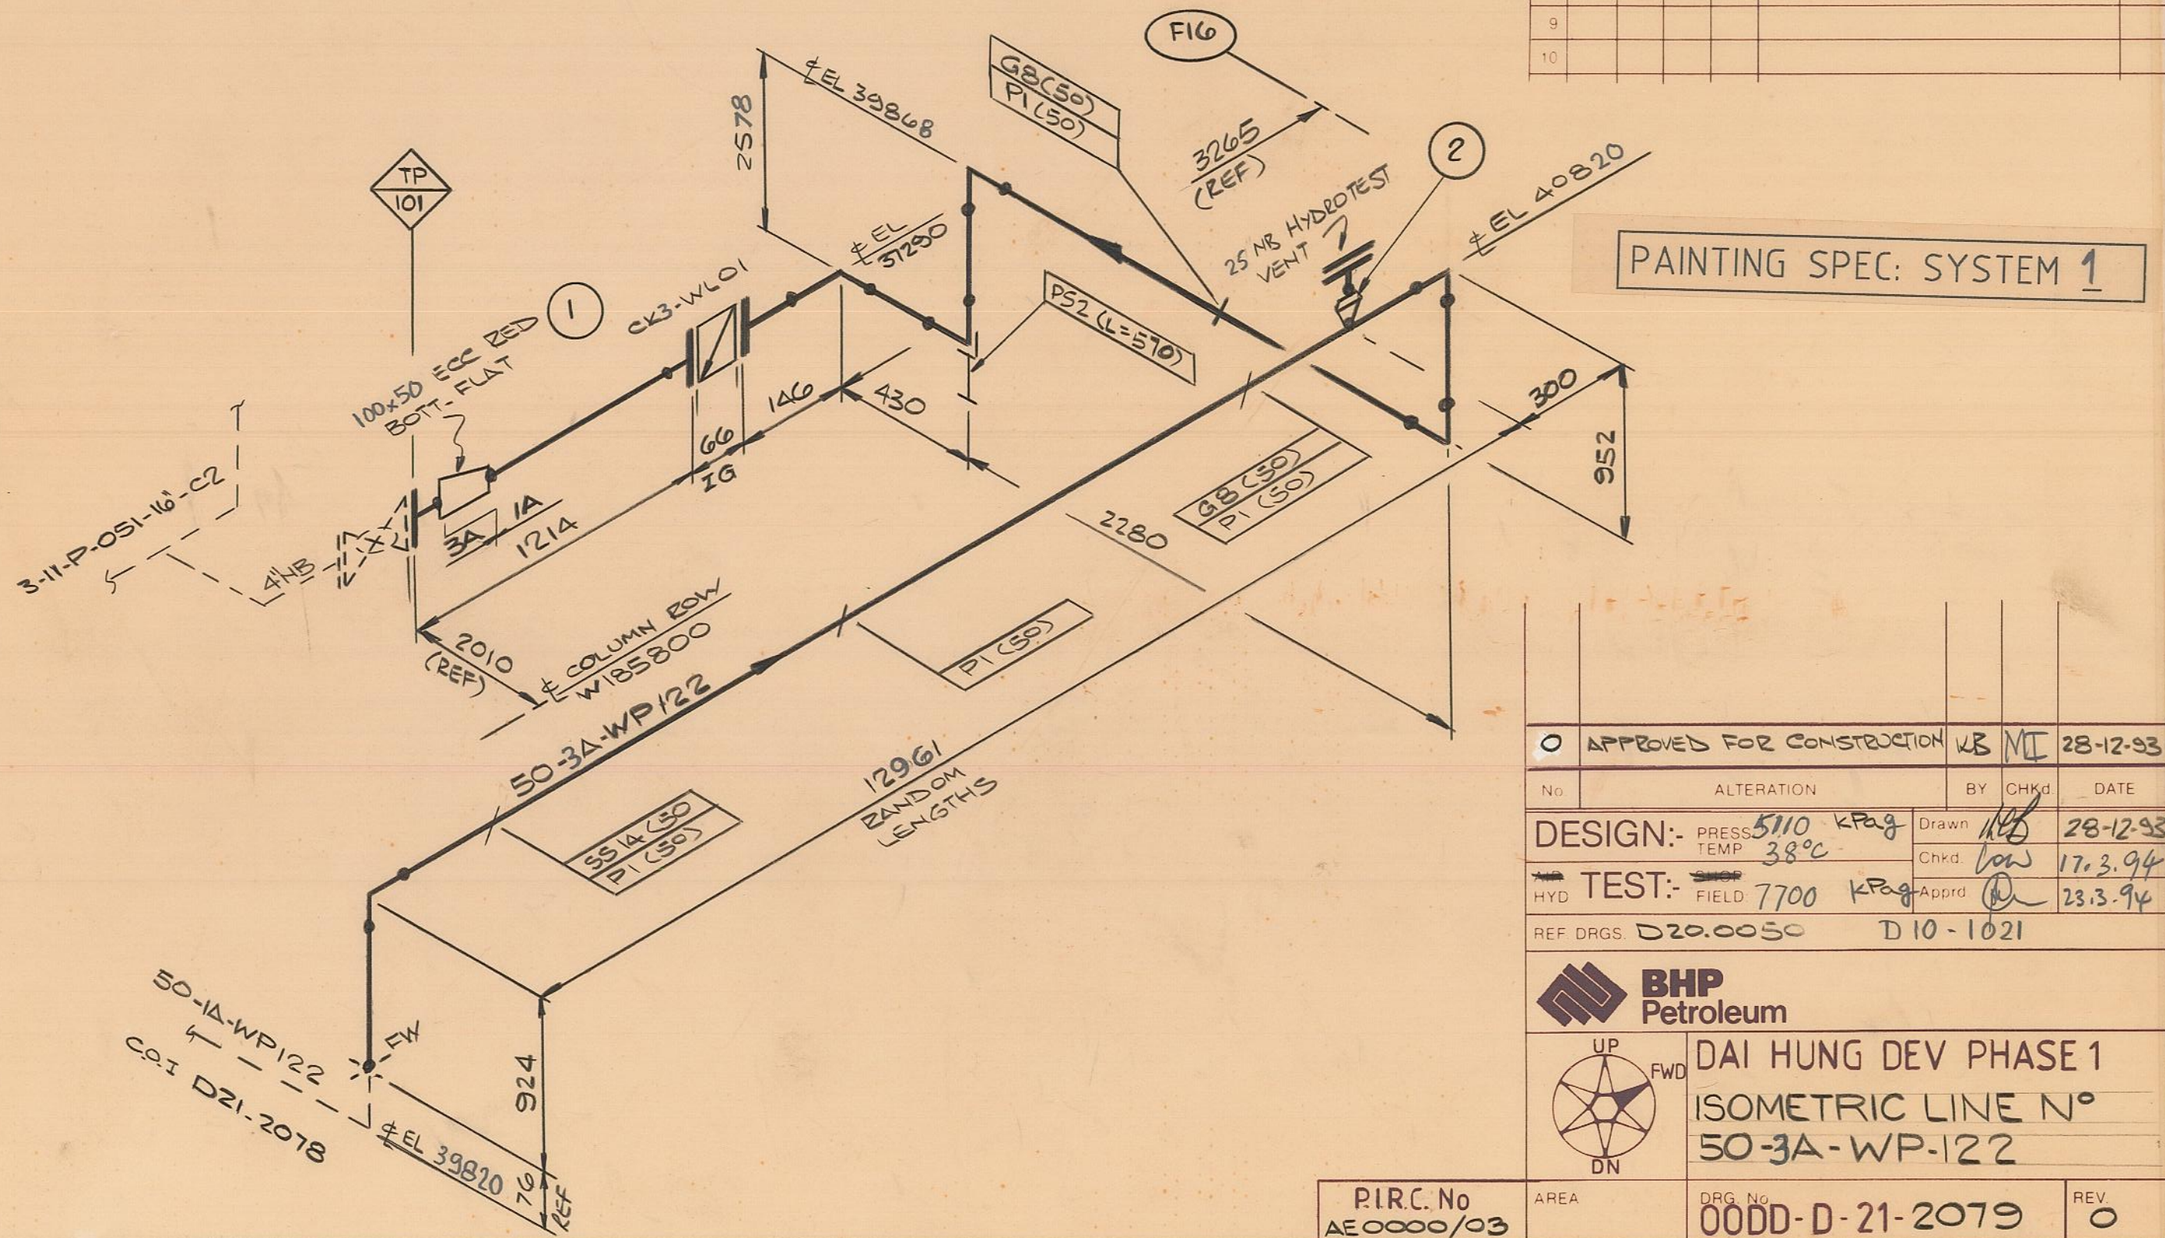

PAINTING SPEC: SYSTEM 1

No	ALTERATION	BY	CHKd	DATE
0	APPROVED FOR CONSTRUCTION	KB	MI	28-12-93

DESIGN:- PRESS 5110 kPag TEMP 38°C

~~HYD~~ TEST:- ~~PNEU~~ FIELD 7700 kPag

REF DRGS. D20.0050 D10-1021

Drawn	KB	28-12-93
Chkd.	[illegible]	17.3.94
Apprd	[illegible]	23.3.94

BHP Petroleum

UP FWD DN

DAI HUNG DEV PHASE 1

ISOMETRIC LINE N°

50-3A-WP-122

P.I.R.C. No	AREA	DRG. No	REV.
AE0000/03		00DD-D-21-2079	0

A3

TỔNG CÔNG TY DẦU KHÍ VN
CÔNG TY TD&KTDK
(PVEP)
Số: DH-DR-0416