DO NOT SCALE– IF IN DOUBT ASK

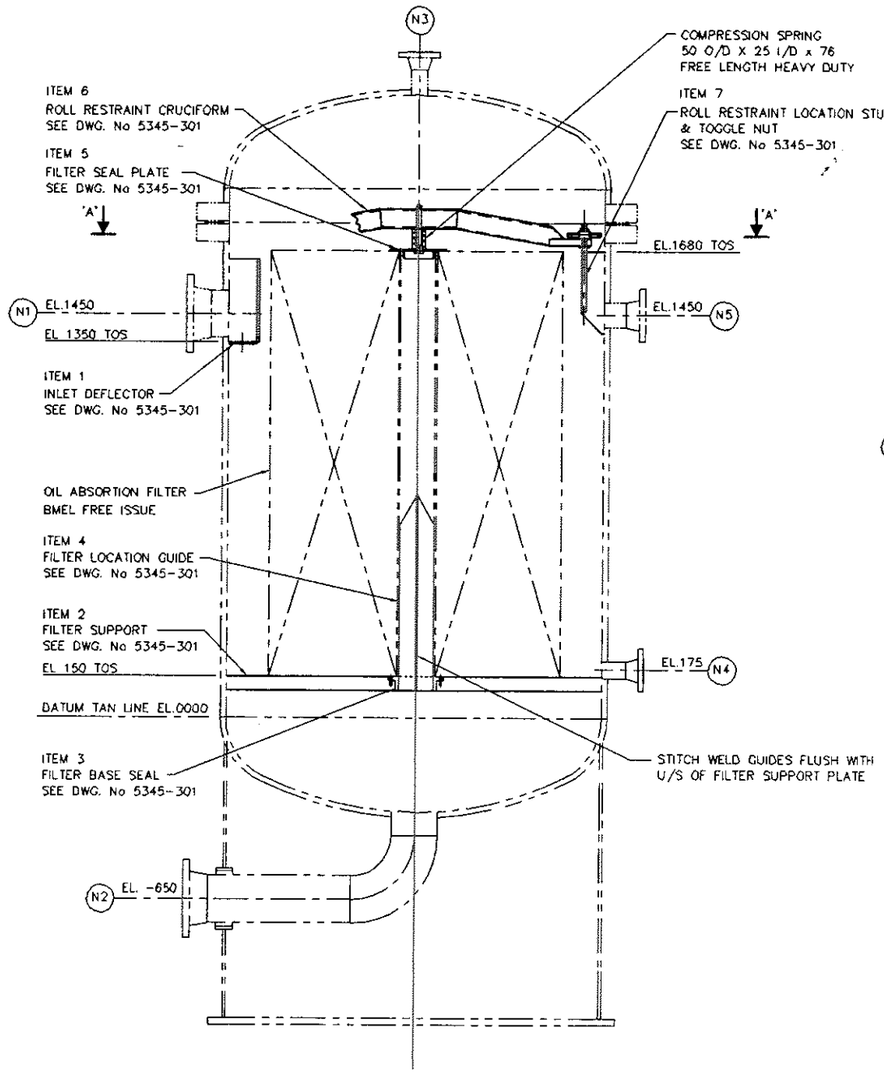

ELEVATION

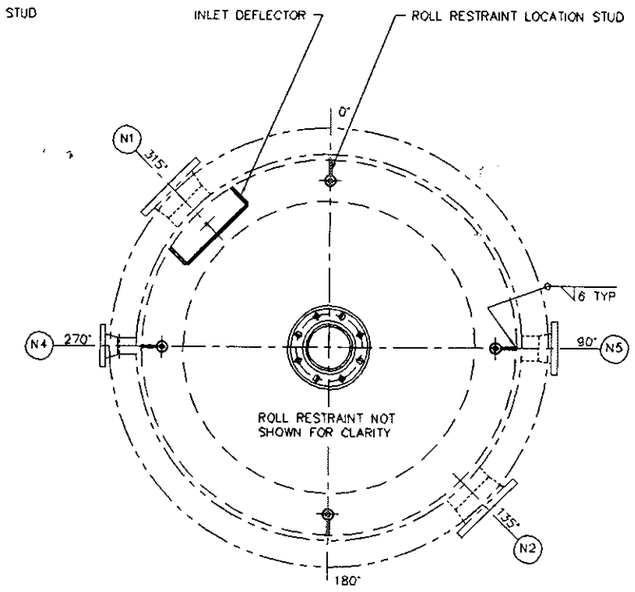

SECTION 'A–A'

GENERAL NOTES

1. ALL HOLES TO BE DEBURRED. ALL SHARP EDGES AND CORNERS RADIUSED
2. SCOPE OF SUPPLY
   ALL INTERNAL ITEMS 1–7 BY VESSEL FABRICATOR
   OIL ABSORPTION FILTER BY BMEL
3. ALL MATERIAL ARE TO BE SUPPLIED WITH MATERIAL CERTIFICATES TO BS EN 10204 3.1B MIN. MILL ORIGINAL OR RED STAMPED 'VERIFIED TRUE COPY'
4. ESTIMATED WEIGHT = XXXX Kg APPROX

Rev.	Description	Date	Drwn	Chkd	Proc	Dwg.No.	Description
1	DECAL MODIFIED TO CLIENTS COMMENTS						
0	ISSUED FOR APPROVAL	7-11-01	EJP	CAB	PB	5345-301	OIL ABSORPTION FILTER INTERNAL DETAILS
	Revisions						Reference Drawings

THIS DRAWING/DOCUMENT IS THE PROPERTY OF BURGESS MANNING EUROPE LTD
THIS DRAWING/DOCUMENT INCLUDING ANY PATENTED OR PATENTABLE FEATURES EMBODIES CONFIDENTIAL INFORMATION OF BURGESS MANNING EUROPE LTD AND ITS USE IS CONDITIONED UPON THE USERS AGREEMENT NOT TO REPRODUCE THE DRAWING /DOCUMENT IN WHOLE OR IN PART NOR THE MATERIAL DESCRIBED THEREON NOR TO USE THE DRAWING/ DOCUMENT FOR ANY PURPOSE OTHER THAN THAT SPECIFICALLY PERMITTED IN WRITING BY BURGESS MANNING EUROPE LTD

Scale 1:10 | Size A1

THIRD ANGLE PROJECTION

SUBMITTED FOR : ☐ INFO ☒ REVIEW

REVIEW DOES NOT CONSTITUTE ACCEPTANCE OF DETAILED DETAILS, CALCULATIONS, TEST METHODS OR MATERIAL DEVELOPED OR SELECTED BY SUPPLIER, AND DOES NOT RELIEVE SUPPLIER FROM FULL COMPLIANCE WITH CONTRACTUAL OR OTHER OBLIGATIONS

☐ 1. REVIEWED AND ACCEPTED. WORK MAY PROCEED

☐ 2. PLEASE RESUBMIT ACCORDING TO NOTED REVISIONS OR COMMENTS. WORK MAY PROCEED ON RECEIPT OF REVISED COMMENTS

☐ 3. NOT ACCEPTABLE. WORK MAY NOT PROCEED SEE COMMENTS NOT ATTACHED

NAME _____ DATE _____

SIGNATURE _____

BP VIETNAM NAM CON SON GAS PROJECT

SUPPLIER NAME: BURGESS-MANNING EUROPE LIMITED

PACKAGE DESCRIPTION: OILY WATER TREATMENT PACKAGE

TAG NO(S):- T-7907 | MODEL/TYPE NO(S):-

LIFE CYCLE CODE:- A | SDRL PRIME CODE:- B01 | ISSUE 02

PURCHASE ORDER No. 8382-3201-PM-230A | SDRL CAT. JB | SEQUENCE NO. 006

	Date	Name
Drawn	7-11-01	E.J.PERKINS
Checked	7-11-01	C.A.BACON
Process	7-11-01	P.BLOWES

BURGESS-MANNING EUROPE LIMITED

Title: GENERAL ARRANGEMENT OF INTERNALS FOR OIL ABSORPTION FILTERS TAG Nos F-7907A/B

Project: BP NAM CON SON GAS PROJECT

Client: McCONNEL DOWEL CONST.

BMEL Ref 5345-01

Clients Ref 8382-3201-PM-230A

Drawing No. 5345-300 | Rev 1